Name of work :- Improvements to Drains at Cross Road of Bhuvaneshwari Nagar in ward NO-14.

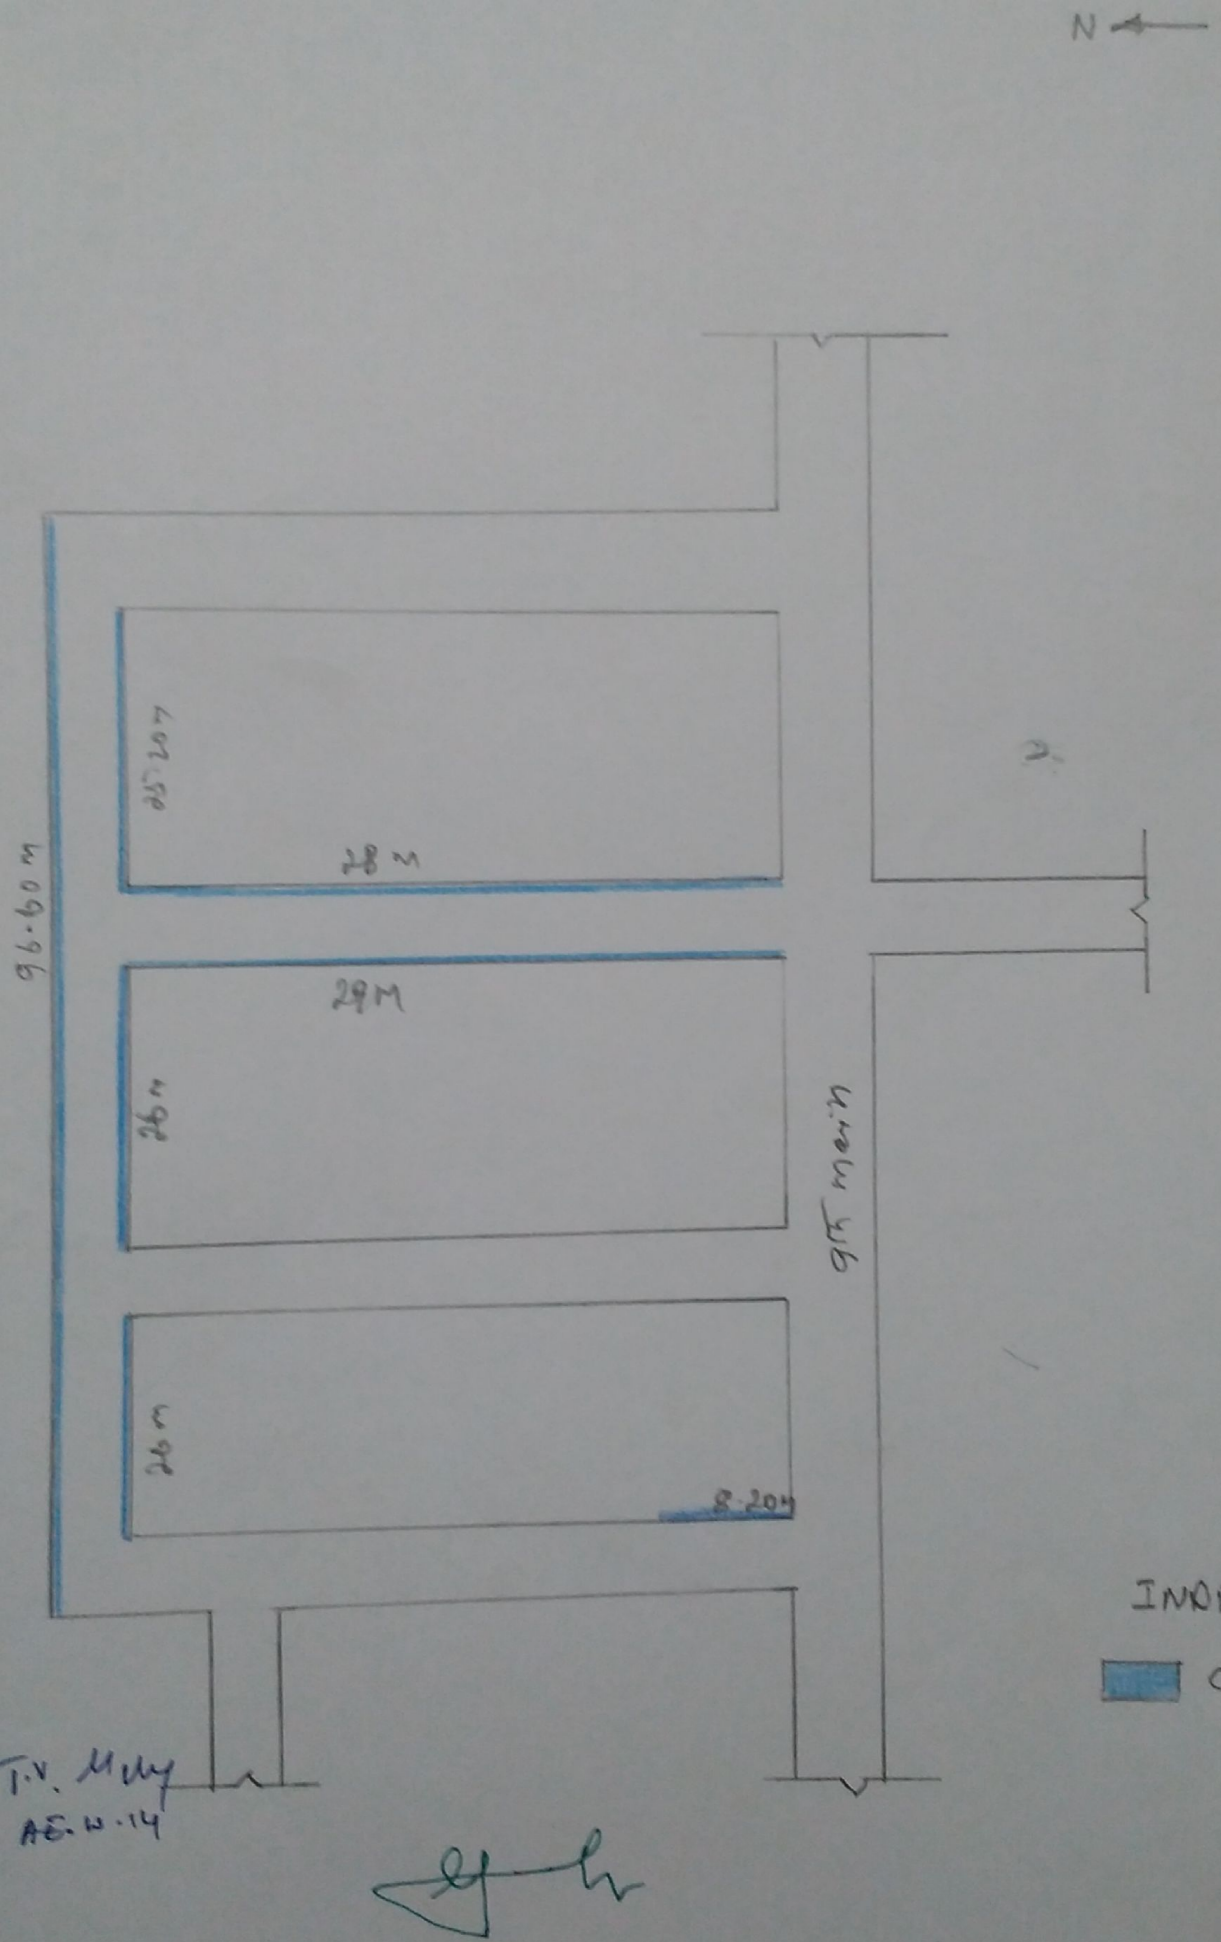

Scanned by CamScanner